


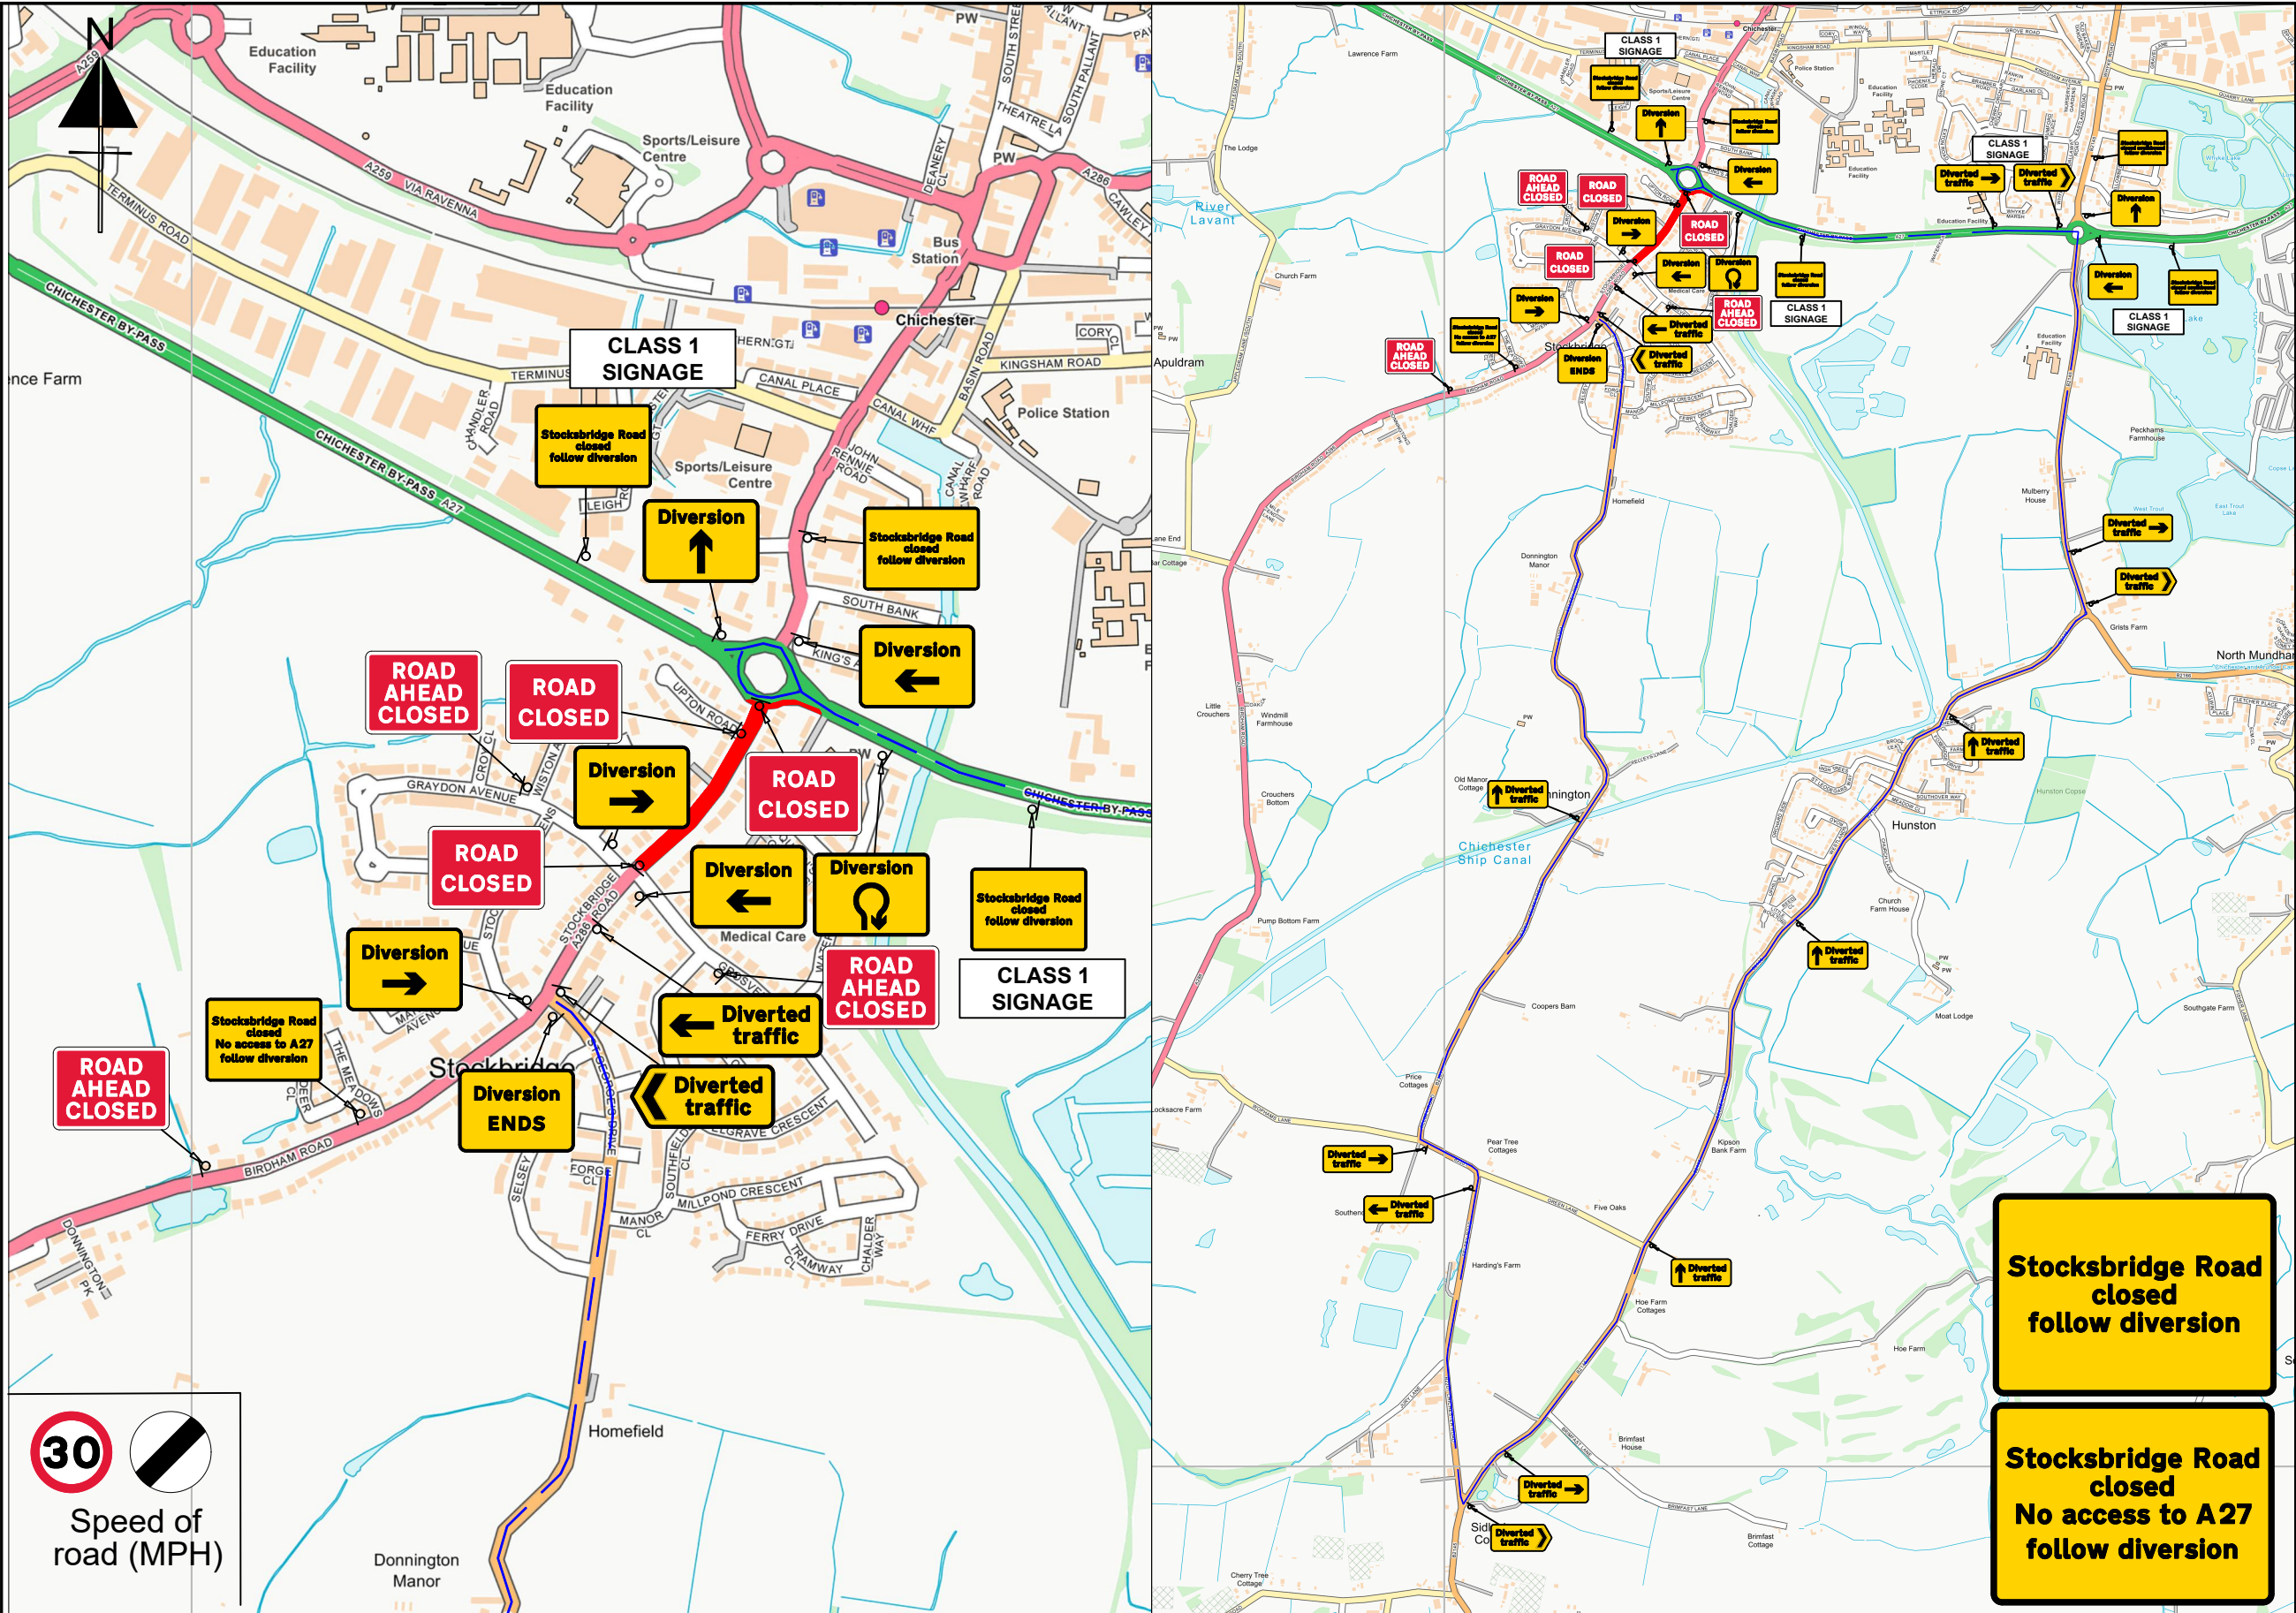

Sign Schedule	
	ID: 001 Item: Qty: 3 Ref: 13.9 Schedule 13-9 : Temporary Information
	ID: 002 Item: Qty: 3 Ref: 7010-FP-13-9 Nature of temporary hazard ahead - Road Ahead Closed
	ID: 003 Item: Qty: 1 Ref: 2704 Direction of temporary diversion route
	ID: 004 Item: Qty: 1 Ref: 13.9 Schedule 13-9 : Temporary Information
	ID: 005 Item: Qty: 2 Ref: 2702 Start of temporary diversion route
	ID: 006 Item: Qty: 3 Ref: 7010-FP-13-9 Nature of temporary hazard ahead - Road Closed
	ID: 007 Item: Qty: 1 Ref: 13.9 Schedule 13-9 : Temporary Information
	ID: 008 Item: Qty: 2 Ref: 13.9 Schedule 13-9 : Temporary Information
	ID: 009 Item: Qty: 1 Ref: 2702 End of temporary diversion route
	ID: 010 Item: Qty: 2 Ref: 2703 Direction of temporary diversion route from junction ahead
	ID: 011 Item: Qty: 4 Ref: 2703 Direction of temporary diversion route from junction ahead
	ID: 012 Item: Qty: 4 Ref: 2703 Direction of temporary diversion route from junction ahead
	ID: 013 Item: Qty: 3 Ref: 2704 Direction of temporary diversion route
	ID: 014 Item: Qty: 2 Ref: 2702 Start of temporary diversion route
	ID: 015 Item: Qty: 3 Ref: 2702 Start of temporary diversion route

UK Traffic Management Services Ltd

STOCKSBRIDGE ROAD
CHICHESTER, PO19 8QG

Project Number :	Issue	Date	Parking bay suspension required:	N
Drawing Number : DDC3973	V1.0	31.07.25	Bus stop suspension required:	N
Date Surveyed & Surveyor:	30.07.25 Tim Smith		Traffic Light switch out required:	N

--	--	--	--	--

All works to be carried out in accordance with 'A code of practice' October 2013.

Do not scale from this drawing.

UK Traffic Management Services Ltd
www.uktms.co.uk
01189 760002

Drawing 1 of 2

750mm Cones

No waiting cones

2m ped barrier

Safety Zone

Work Site

--	--	--	--	--

Drawn By : Neil Davies 31.07.2025

Checked By : Tim Smith 31.07.2025